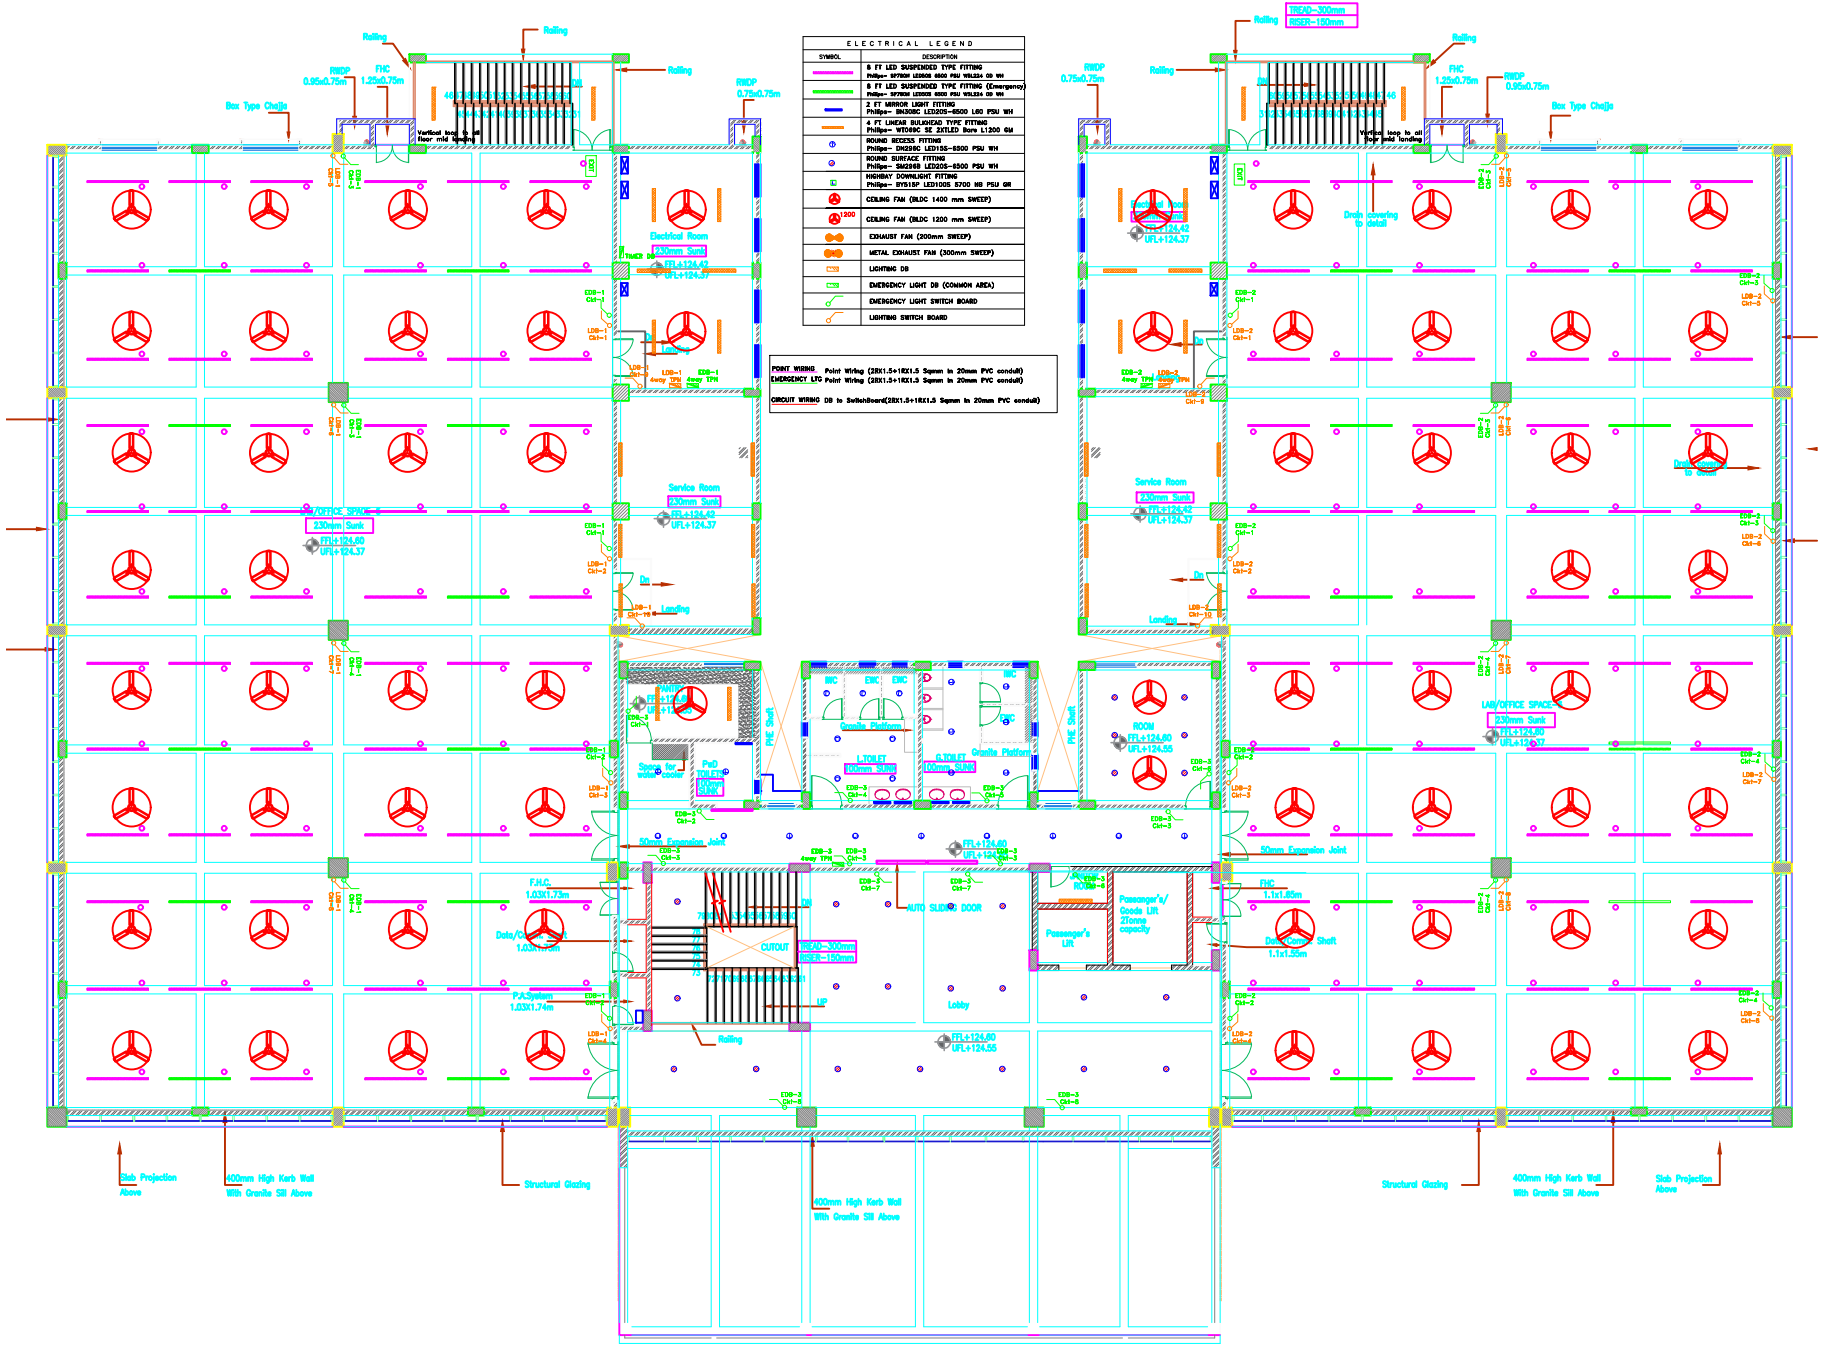

SECOND FLOOR PLAN

Digitally signed by N THENMOZHI
Date: 2023.11.20 17:56:11 IST